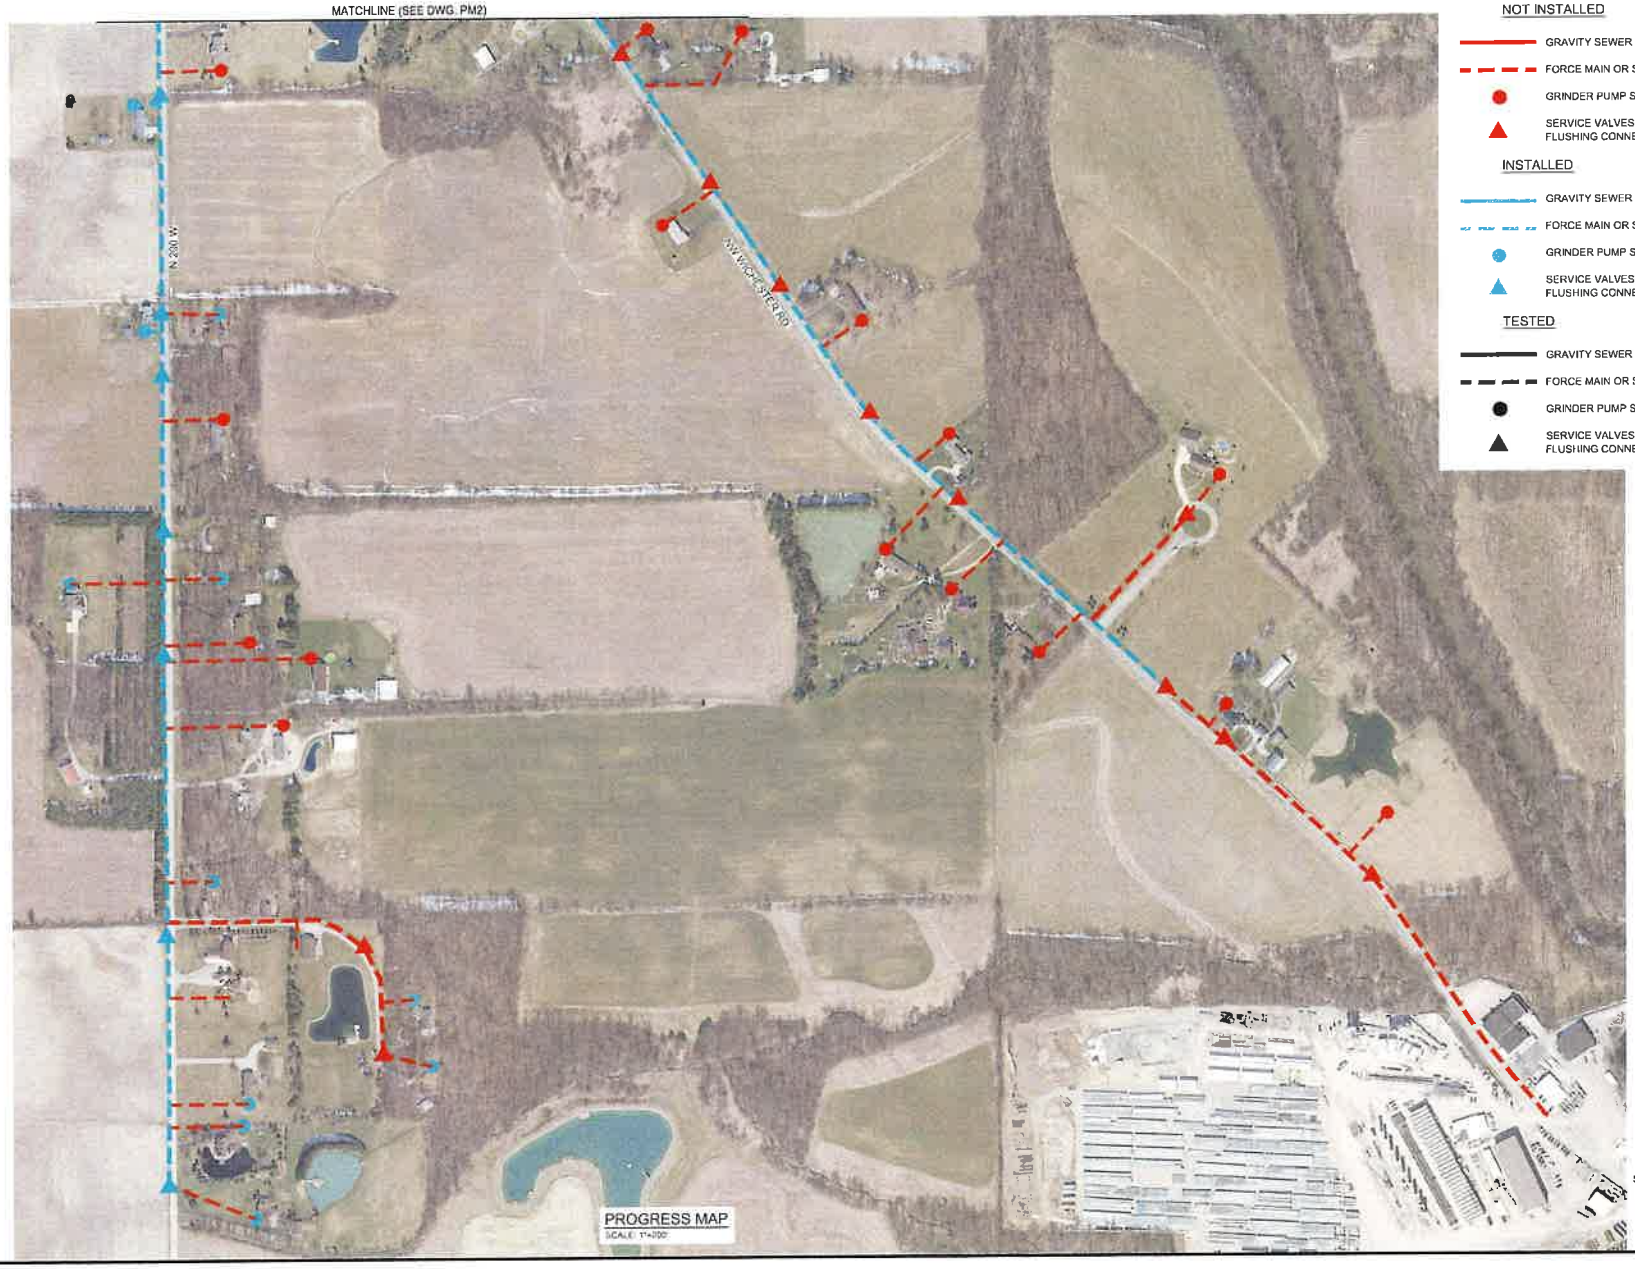

LEGEND

NOT INSTALLED

- GRAVITY SEWER OR SERVICE LINE
- FORCE MAIN OR SERVICE LINE
- GRINDER PUMP STATION
- SERVICE VALVES, MAINLINE VALVES, ARV, FLUSHING CONNECTIONS AND MANHOLES

INSTALLED

- GRAVITY SEWER OR SERVICE LINE
- FORCE MAIN OR SERVICE LINE
- GRINDER PUMP STATION
- SERVICE VALVES, MAINLINE VALVES, ARV, FLUSHING CONNECTIONS AND MANHOLES

TESTED

- GRAVITY SEWER OR SERVICE LINE
- FORCE MAIN OR SERVICE LINE
- GRINDER PUMP STATION
- SERVICE VALVES, MAINLINE VALVES, ARV, FLUSHING CONNECTIONS AND MANHOLES

COMMONWEALTH ENGINEERS, INC.

AS OF 8/9/2023

ADAMS COUNTY REGIONAL SEWER DISTRICT
ADAMS COUNTY, INDIANA

2022 SANITARY SEWER EXTENSIONS
PROJECT 5 - CONTRACT D -
NW WINCHESTER ROAD - CR W 200 N

© 2023 BY COMMONWEALTH ENGINEERS, INC. ALL RIGHTS RESERVED. REPRODUCTION BY ANY METHOD, IN WHOLE OR IN PART WITHOUT PERMISSION IS PROHIBITED

Call before you dig. Indiana 811 OR 1-800-382-5544 (IT'S THE LAW)

No	Sanitary Sewer	By	Date

Designed By	Drawn By	Checked By
BW	BWICH	BHA
Issue Date	Project No	Scale
08/2022	521048	AS SHOWN

PROGRESS MAP

Drawing No
PM1

Sheet X OF 53

File: Z:\SHARED\W CLIENTS A-L\ADAMS COUNTY REG\521048 - 2022 - UNSEWERED AREAS\DB CAD\A DURRENT FILES\ DRAWINGS\CONTRACT D - WINCHESTER\00 - CONTRACT D - PROGRESS MAP.DWG
Saved: 8/9/2023 3:58:27 PM Plotted: 8/9/2023 4:00:53 PM Current User: Doug Higgins LastSaveBy: dhiggins

MATCHLINE (SEE DWG. PM1)

PROGRESS MAP
SCALE 1"=200

LEGEND

NOT INSTALLED

- GRAVITY SEWER OR SERVICE LINE
- FORCE MAIN OR SERVICE LINE
- GRINDER PUMP STATION
- SERVICE VALVES, MAINLINE VALVES, ARV, FLUSHING CONNECTIONS AND MANHOLES

INSTALLED

- GRAVITY SEWER OR SERVICE LINE
- FORCE MAIN OR SERVICE LINE
- GRINDER PUMP STATION
- SERVICE VALVES, MAINLINE VALVES, ARV, FLUSHING CONNECTIONS AND MANHOLES

TESTED

- GRAVITY SEWER OR SERVICE LINE
- FORCE MAIN OR SERVICE LINE
- GRINDER PUMP STATION
- SERVICE VALVES, MAINLINE VALVES, ARV, FLUSHING CONNECTIONS AND MANHOLES

SCALE 1"=200'
200' 0 200'

COMMONWEALTH ENGINEERS, INC.

AS OF 8/9/2023

ADAMS COUNTY REGIONAL SEWER DISTRICT
ADAMS COUNTY, INDIANA

2022 SANITARY SEWER EXTENSIONS
PROJECT 5 - CONTRACT D -
NW WINCHESTER ROAD - CR W 200 N

© 2022 BY COMMONWEALTH ENGINEERS, INC. ALL RIGHTS RESERVED. REPRODUCTION BY ANY METHOD IS PROHIBITED WITHOUT PERMISSION.

Indiana811 Know what's below. Call before you dig.
OR 1-800-382-5544 (IT'S THE LAW)

No.	Submittal Revision	By	Date

Designed By	Drawn By	Checked By
JW	BWICH	BHA
Issue Date	Project No.	Scale
08/2022	5219148	AS SHOWN

PROGRESS MAP

Drawing No.
PM2
Sheet X OF 53

File: Z:\SHARED\IN CLIENTS A-L\ADAMS COUNTY REGIONAL SEWER DISTRICT\5219148 - 2021 - UNSEWERED AREAS\DR CAD\A CURRENT FILES\1 DRAWINGS\CONTRACT D - WINCHESTER\DR - CONTRACT D - PROGRESS MAP.DWG
Saved: 8/9/2023 3:58:27 PM Printed: 8/9/2023 4:00:58 PM Current User: Greg Hipke LastSavedBy: ghipke