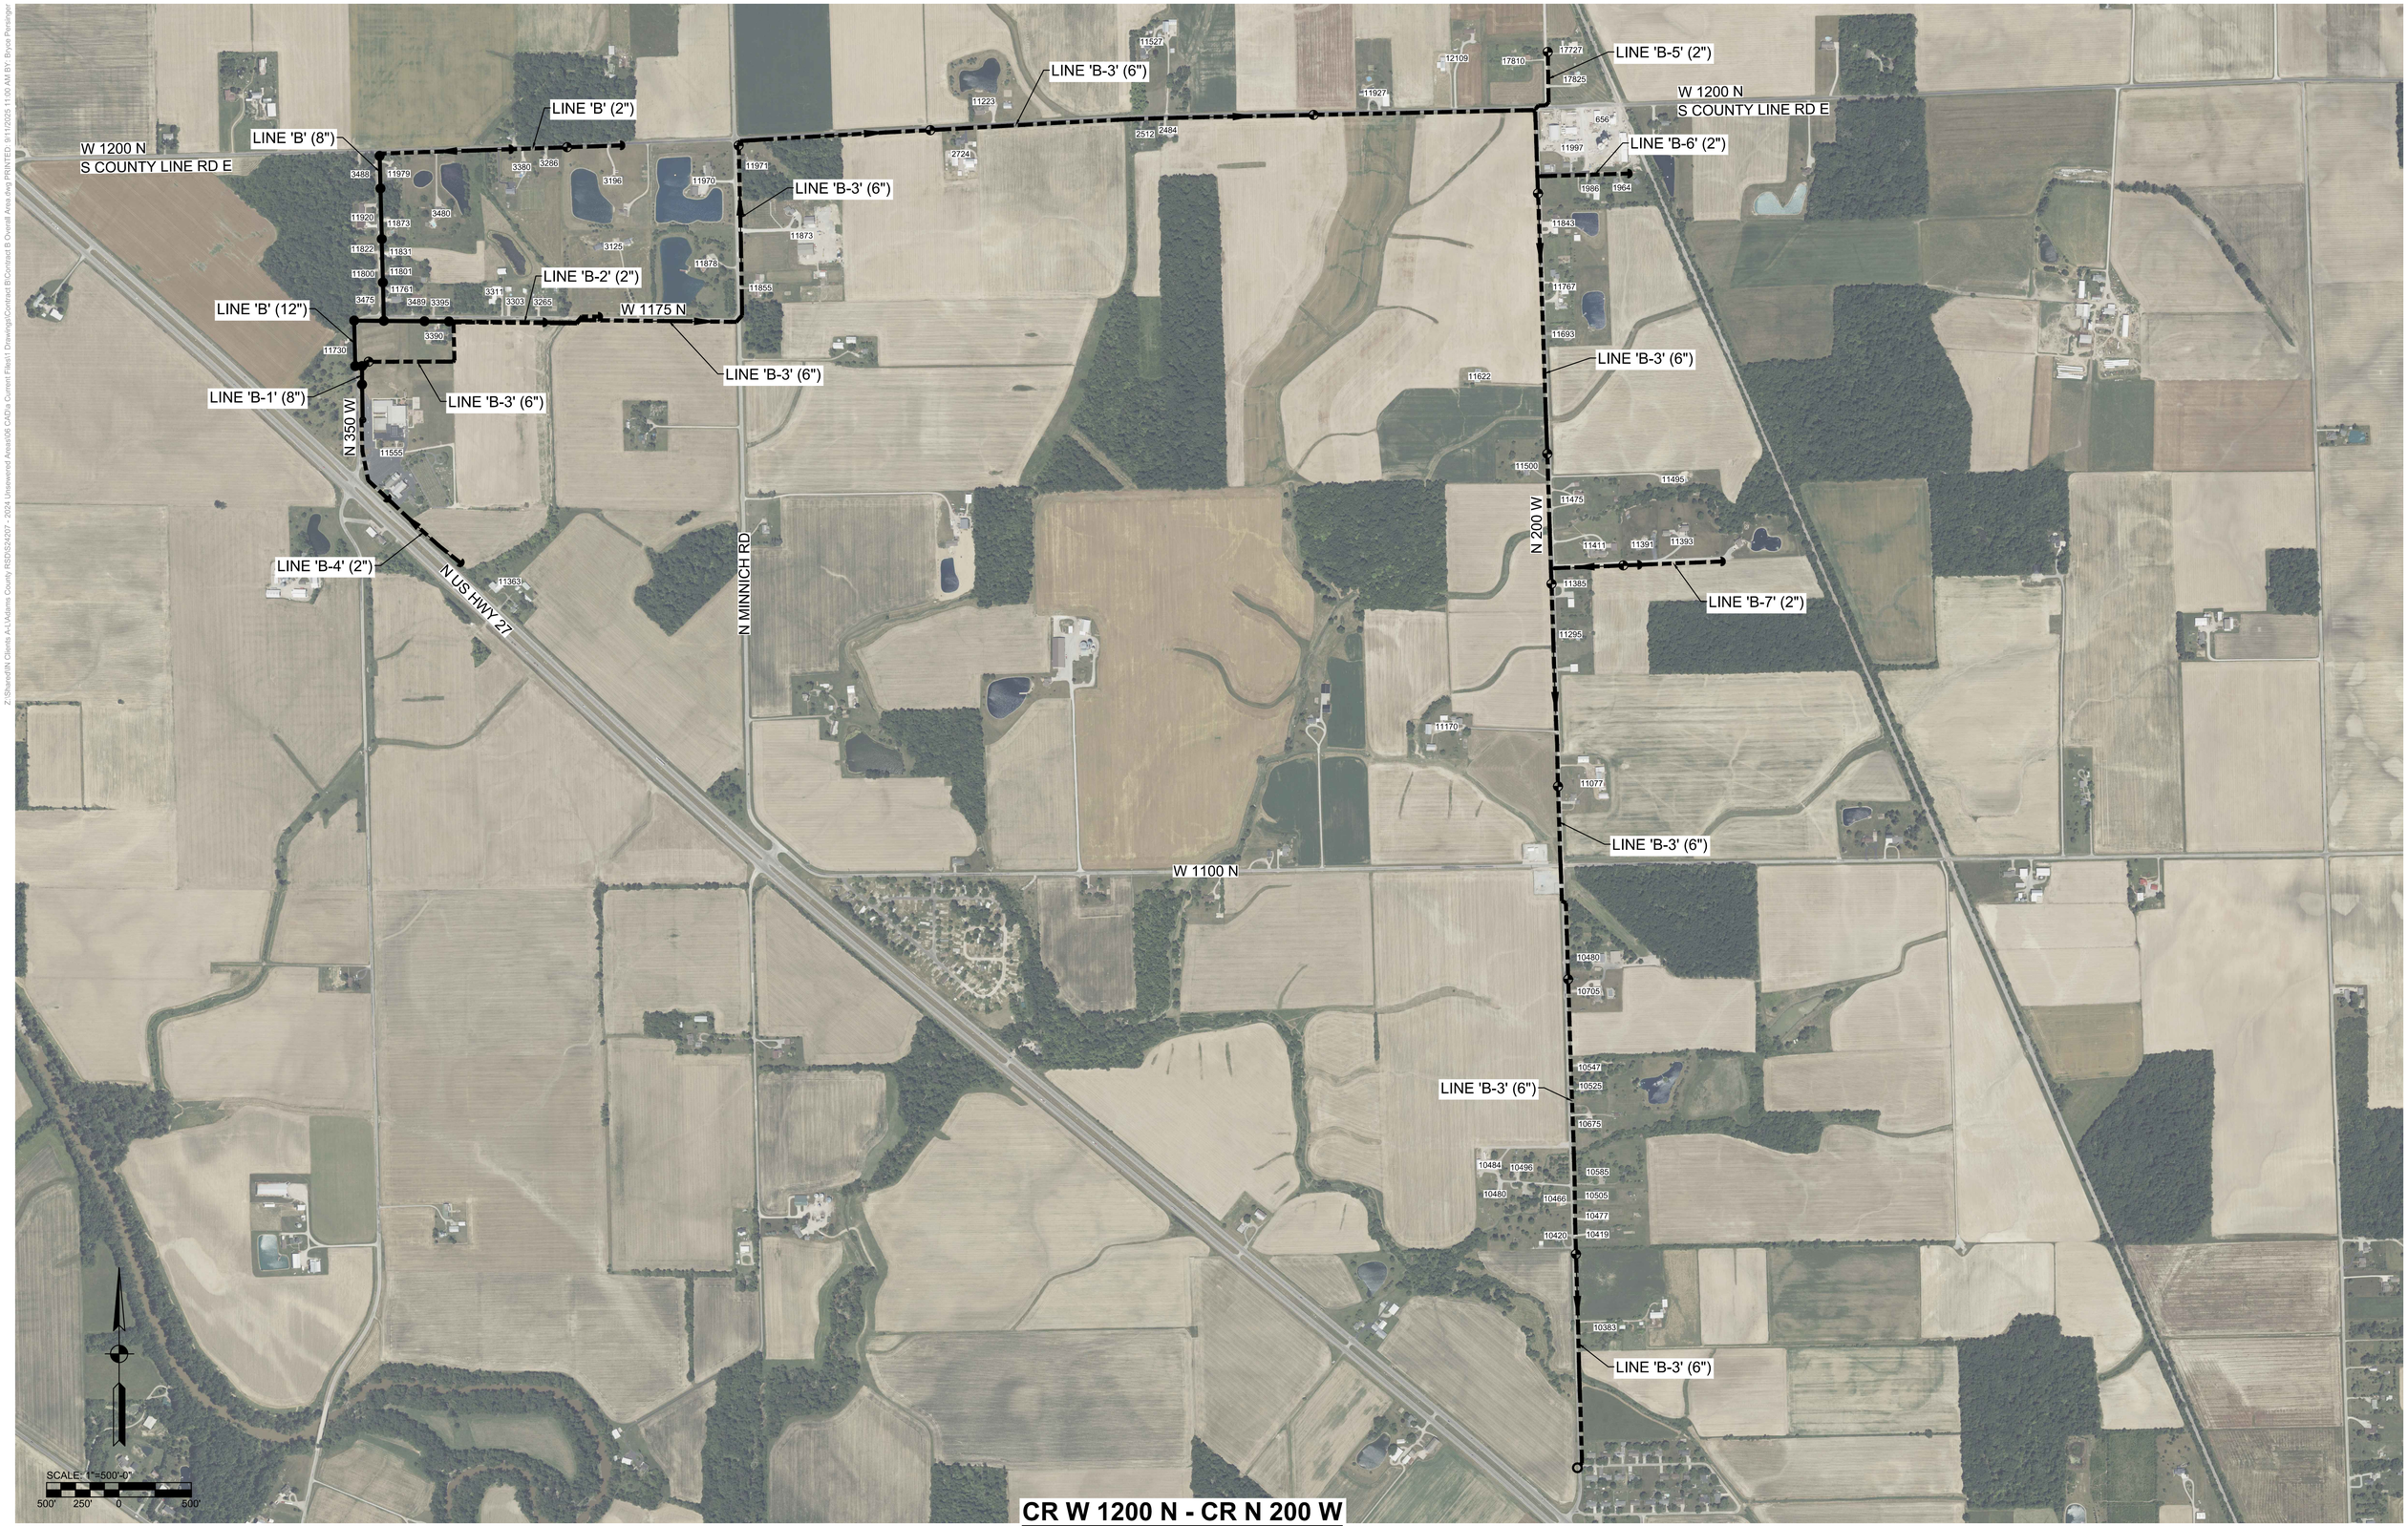

CR W 1200 N - CR N 200 W

Z:\Shared\N_Clients A-L\Adams County RSD\5234207 - 2024 Unsewered Areas\05 CADs Current Files\1 Drawings\Contract B\Contract B Overall Area.dwg PRINTED: 9/11/2025 11:00 AM BY: Bryce Petsinger